
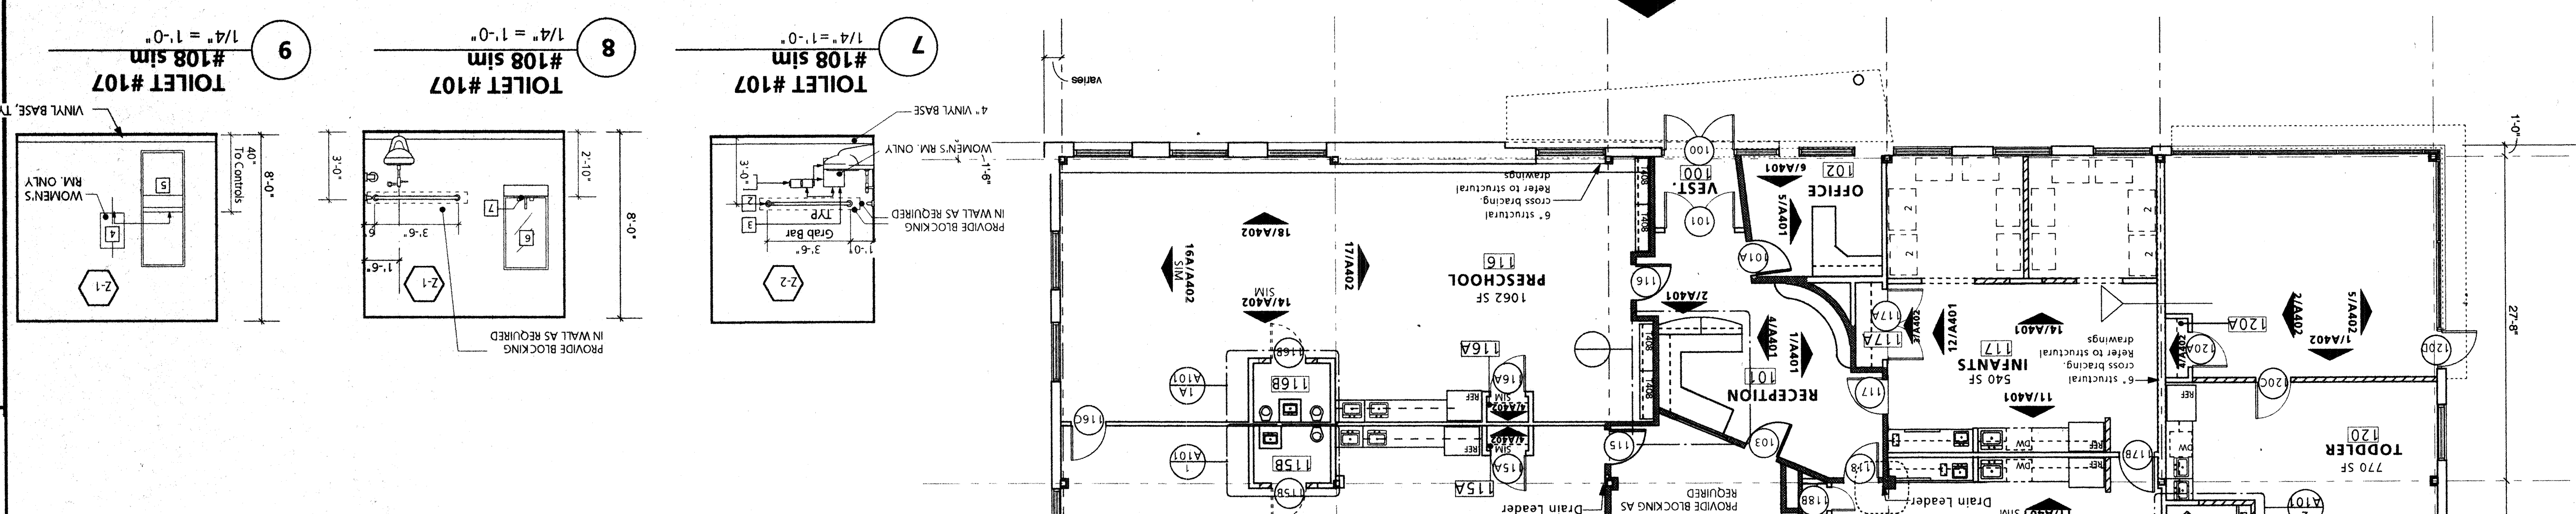


Partition Plan

Job # 99008.00
Drawn By: FLS/BAO/AMP
Date: June 7 1995

617 • 426 1501
368 Congress Street
Boston, MA 02210
Tel: 617 • 426 1501
www.sib-design.com

S I A
Interior design
SILVERMAN, TRYKOWSKI ASSOCIATES, LLC

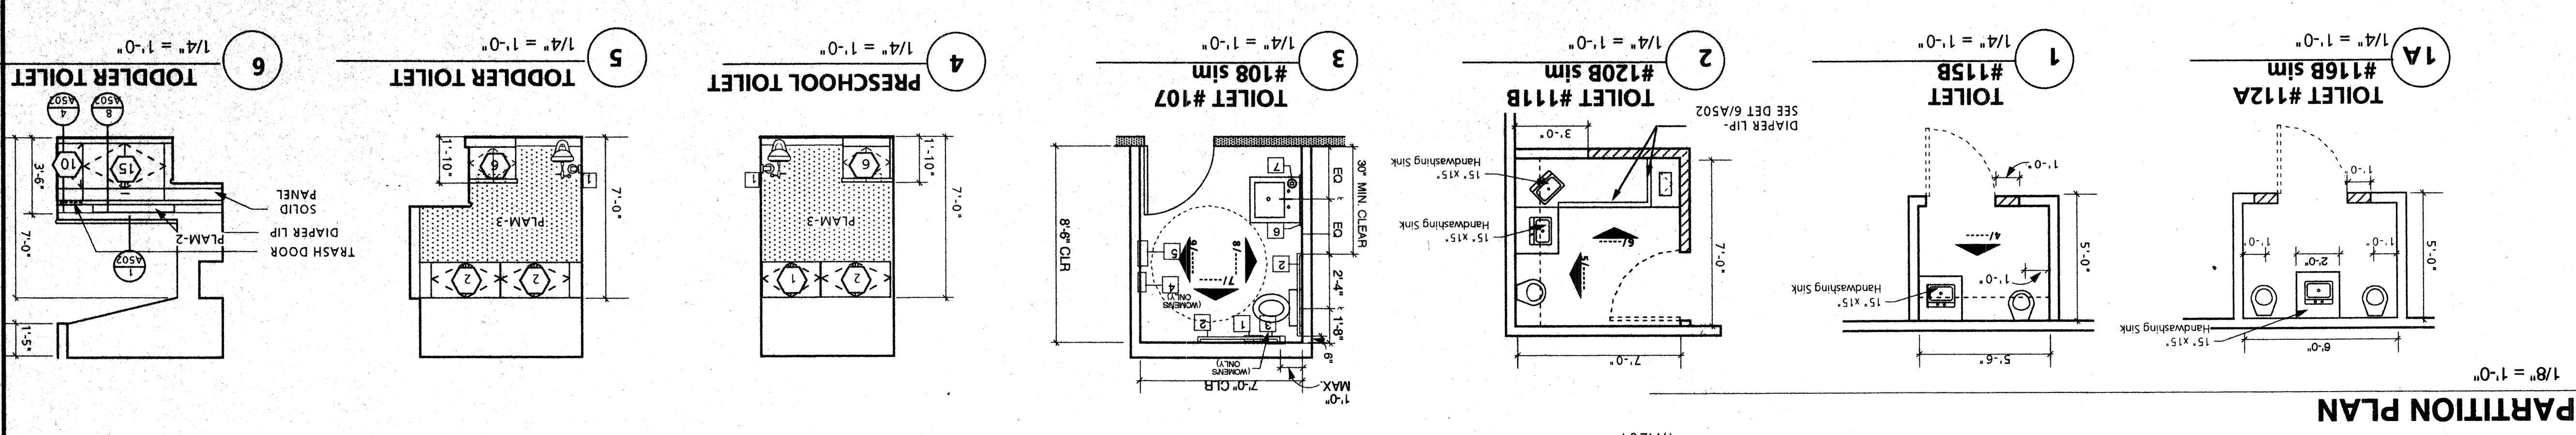

PARTITION PLAN NOTES

- All partitions type 1 U.O.N.
- All cabinets to be stock cabinets.
- All corners in corridor to have clear corner guards to 4'-0" A.F.F. As noted by -----
- Cubbies are by Stevens Industries, furnished by tenant and installed by Contractor. G.C. to coordinate. Cabinets above cubbies are stock cabinets- provided tenant and installed by G.C. to coordinate. (1,800,397,8687). Refer to plan for model numbers
- G.C. is responsible for measuring for upper cabinets at all conditions not shown. Provide submital and verify quantities w/architect prior to ordering. All base cabinets to be equipped with cam-locks. Refer to specifications. All cabinets to have 4" wire pulls.
- All millwork to have radius edges.
- Architect to issue dimensioned layout plan to contractor prior to construction.
- The following items are to be priced under a separate contract to the Tenant, Mulberry Child Care Centers, Inc.
 - a. purchase of cubbies and cabinets above cubbies
 - b. corkboard material
 - c. interior signage
 - d. appliances
 - e. toilet accessories

